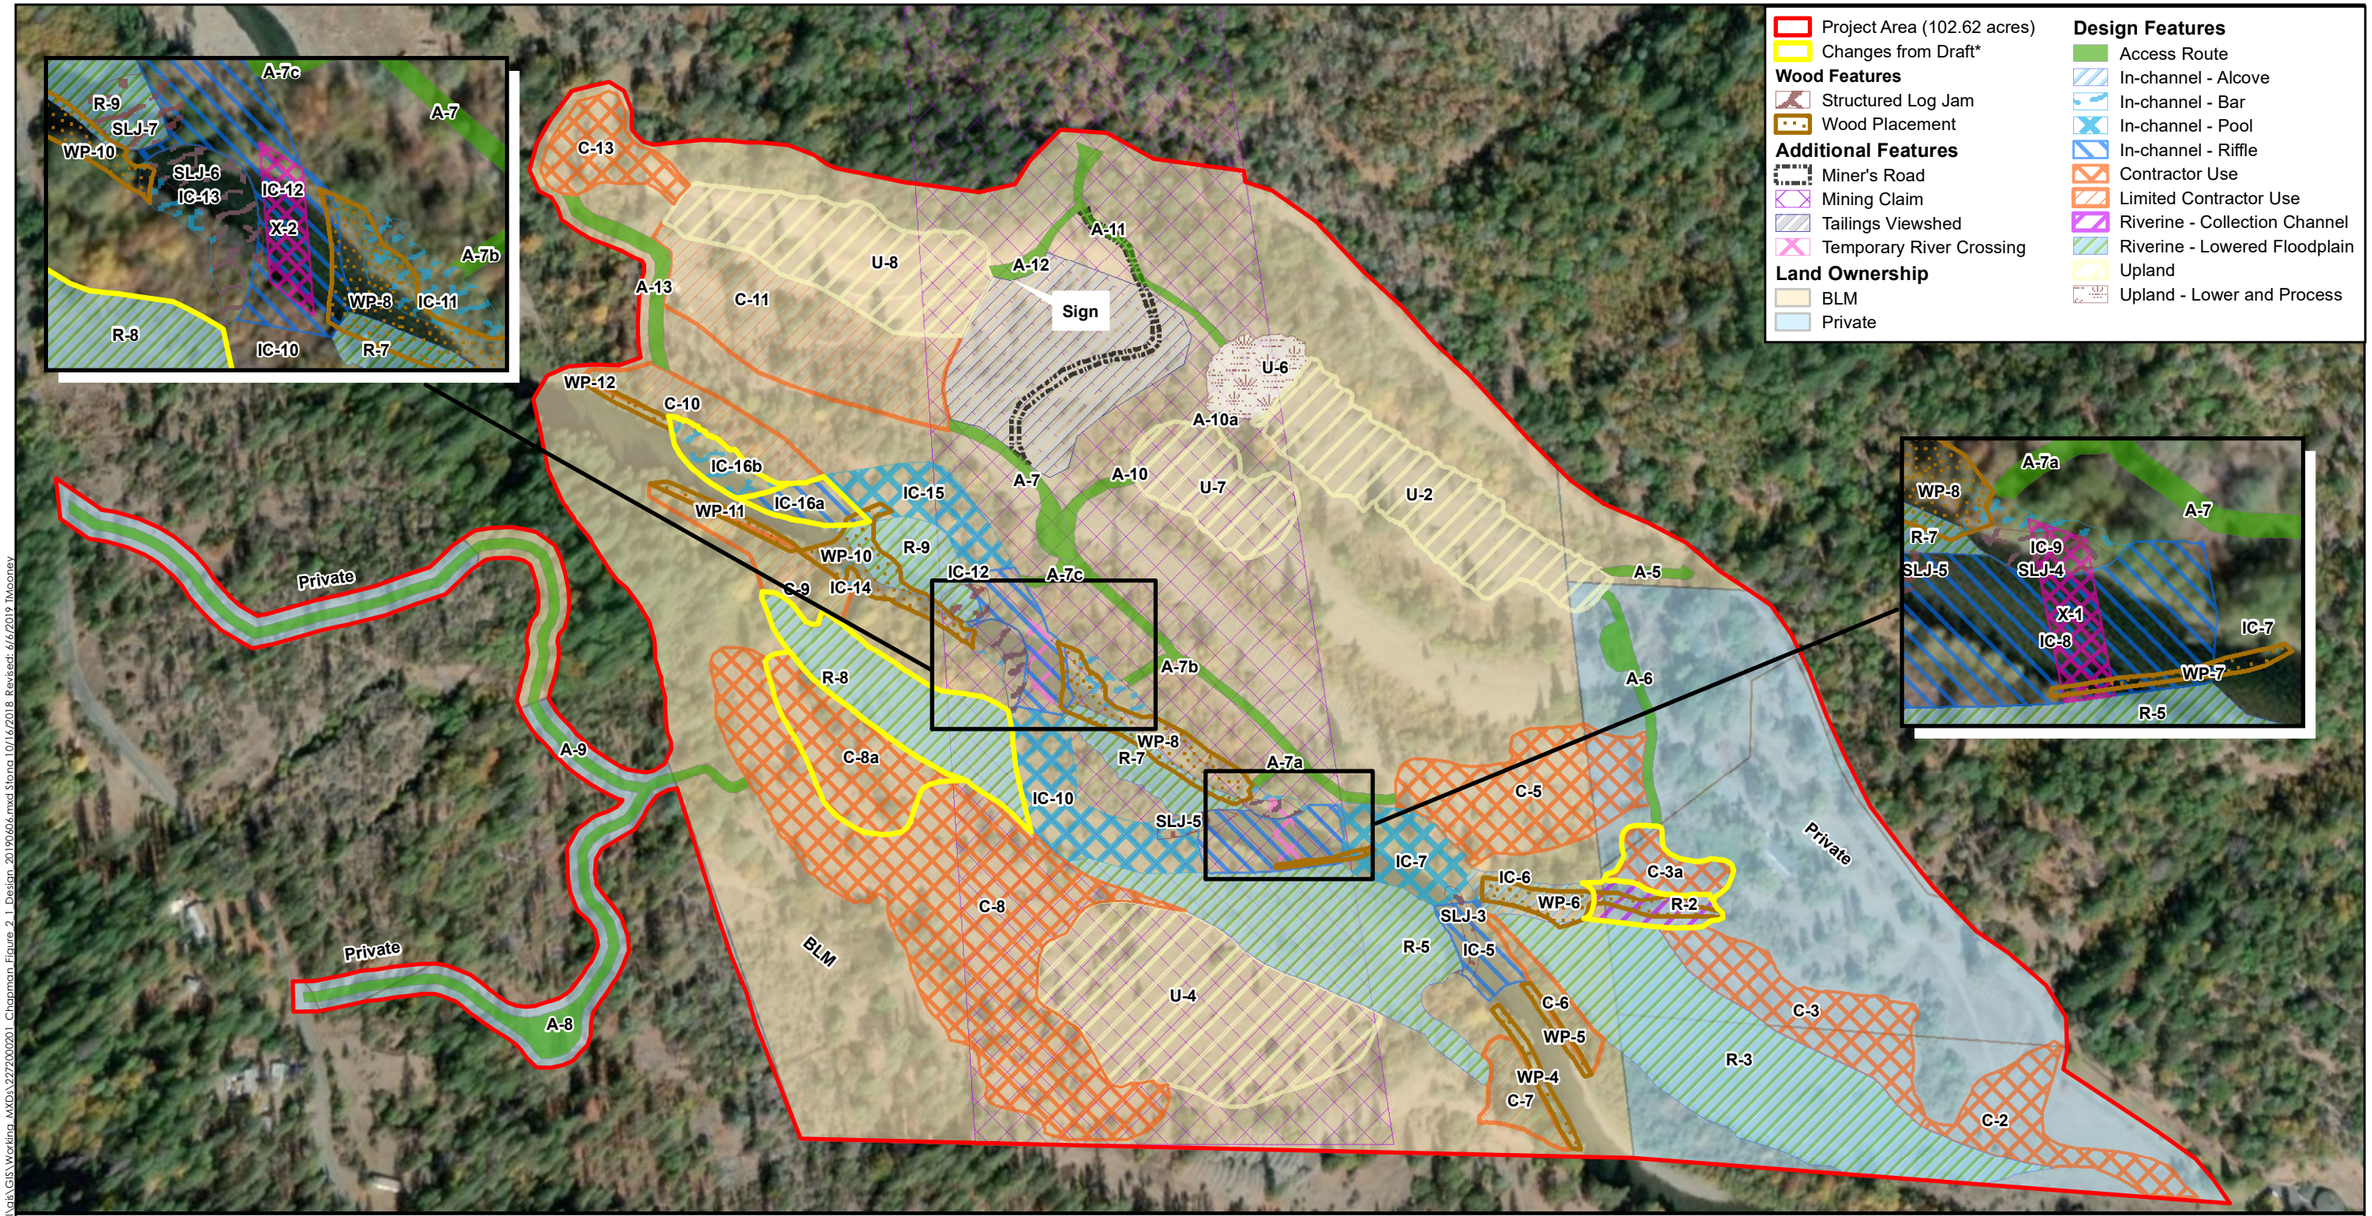

V:\2272\active\2272000201\07_historical\gis\GIS\Working_MXDs\2272000201_Chapman_Figure_2_1_Design_20190606.mxd Stona 10/16/2018 Revised: 6/6/2019 TMooney

Prepared for:

Bureau of Reclamation
Trinity River Restoration Program

*Changes from Draft Figure

Old	New
U5	= changed to C-8a, slightly smaller
R-4	= changed to C-3a, slightly smaller
R-2	= remains R-2, slightly larger
R-8	= remains R-8, slightly larger
IC-16	= divided into IC-16a(riffle) and IC-16b(bar)

PLSS Mount Diablo Base and Meridian
California State Plane Zone 1, NAD83 Feet

0 75 150 300 Feet

N

Public Land Survey:
33N 10W, Sec. 19, 20

USGS 7.5 Quad:
Junction City

TRINITY RIVER RESTORATION PROGRAM
Chapman Ranch Rehabilitation Site

Figure 2-1
Proposed Rehabilitation Activities
Updated parcel layer: June 2019